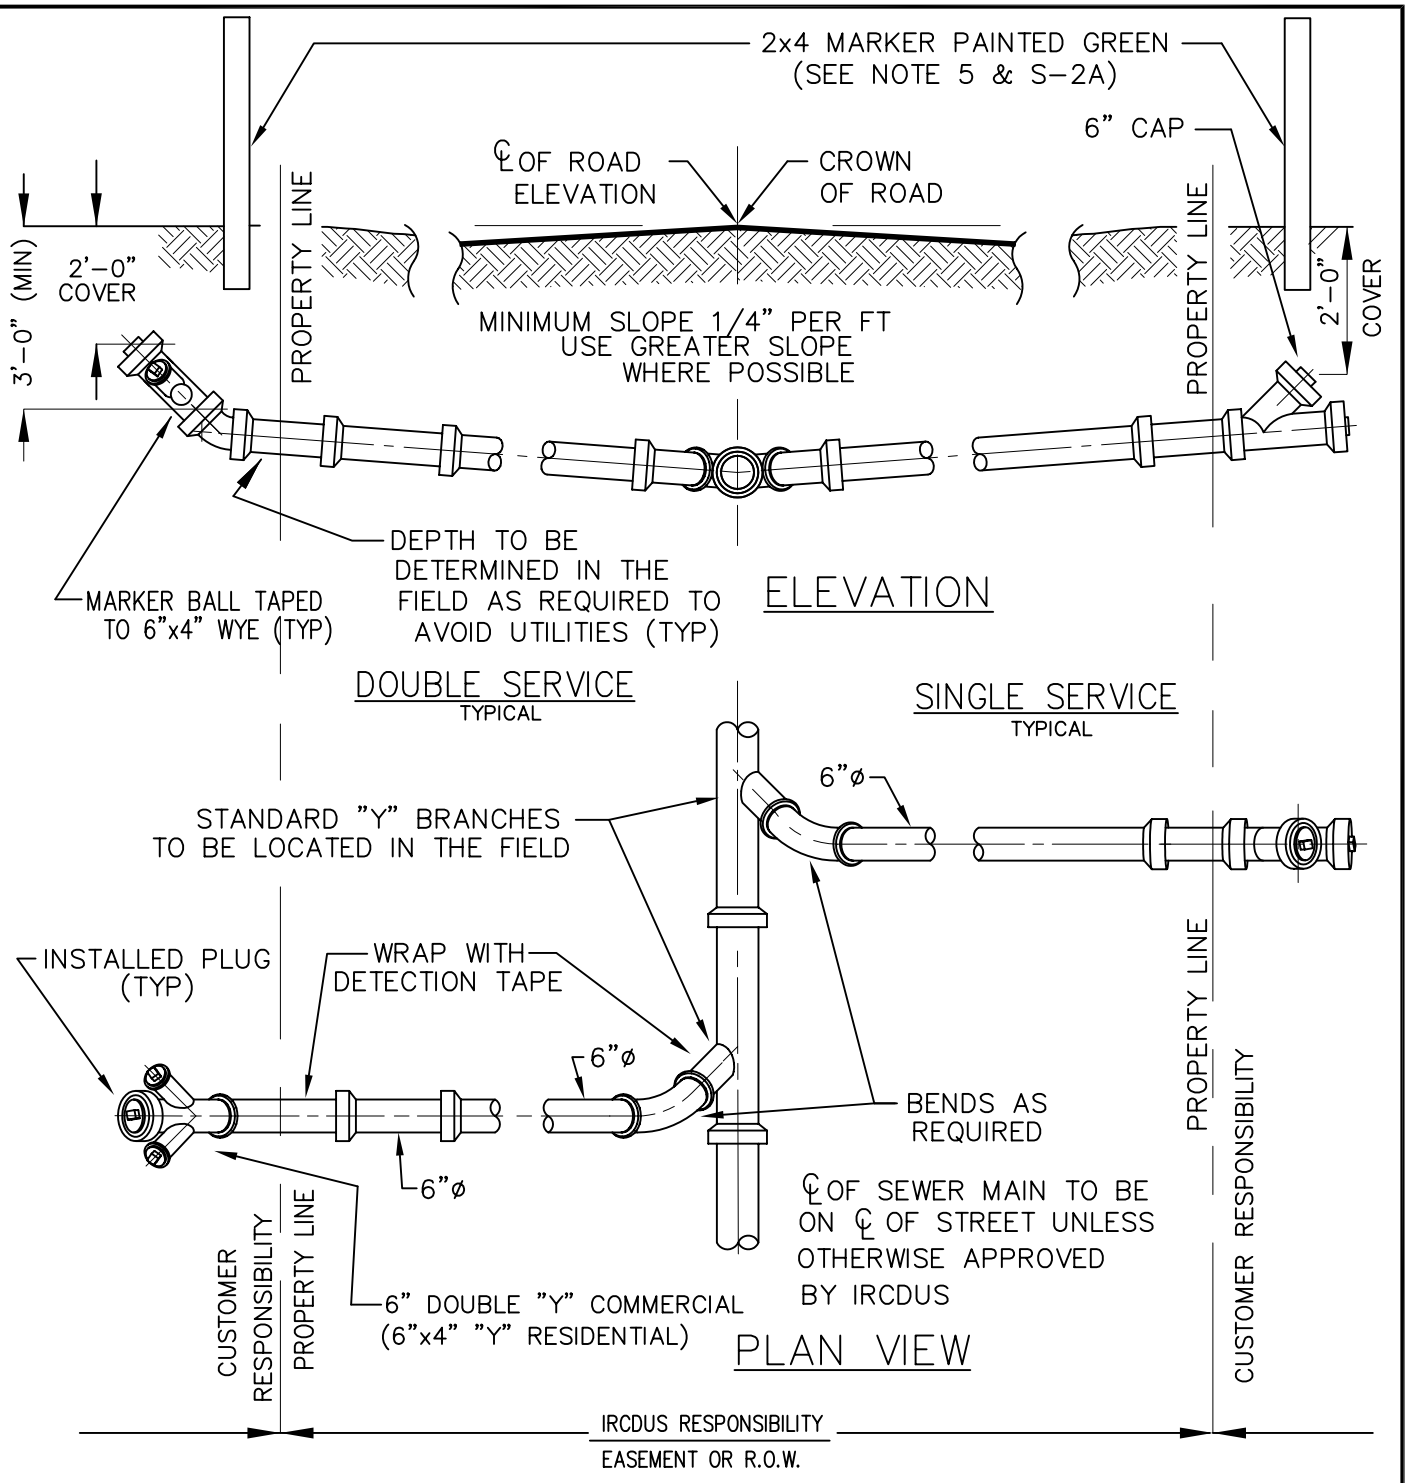

NOTE

1. SANITARY SEWER LATERALS SHALL BE A MINIMUM OF 6" IN DIAMETER.
2. MAGNETIC DETECTION TAPE SHALL BE INSTALLED OVER ALL SERVICE LATERALS.
3. ALL MATERIALS ARE TO BE PER IRCDUS APPROVED MANUFACTURERS' PRODUCT LIST.
4. MARKER BALLS TO BE TAPED TO 6"x4" WYE 24" BELOW FINISHED GRADE.
5. PLUMBING CONTRACTOR WILL BE RESPONSIBLE FOR RISER PIPE WITH BEND FOR SERVICE CONNECTION AND FOR CUTTING SEWER CLEANOUT TO FINISH GRADE PRIOR TO CONNECTION. (SEE S-2A FOR DETAIL)

INDIAN RIVER COUNTY DEPARTMENT OF UTILITIES SERVICES	INDIAN RIVER COUNTY * FLORIDA *	STANDARD LATERAL (SHALLOW SEWER) JULY 2009	DRAWING NO. S-1